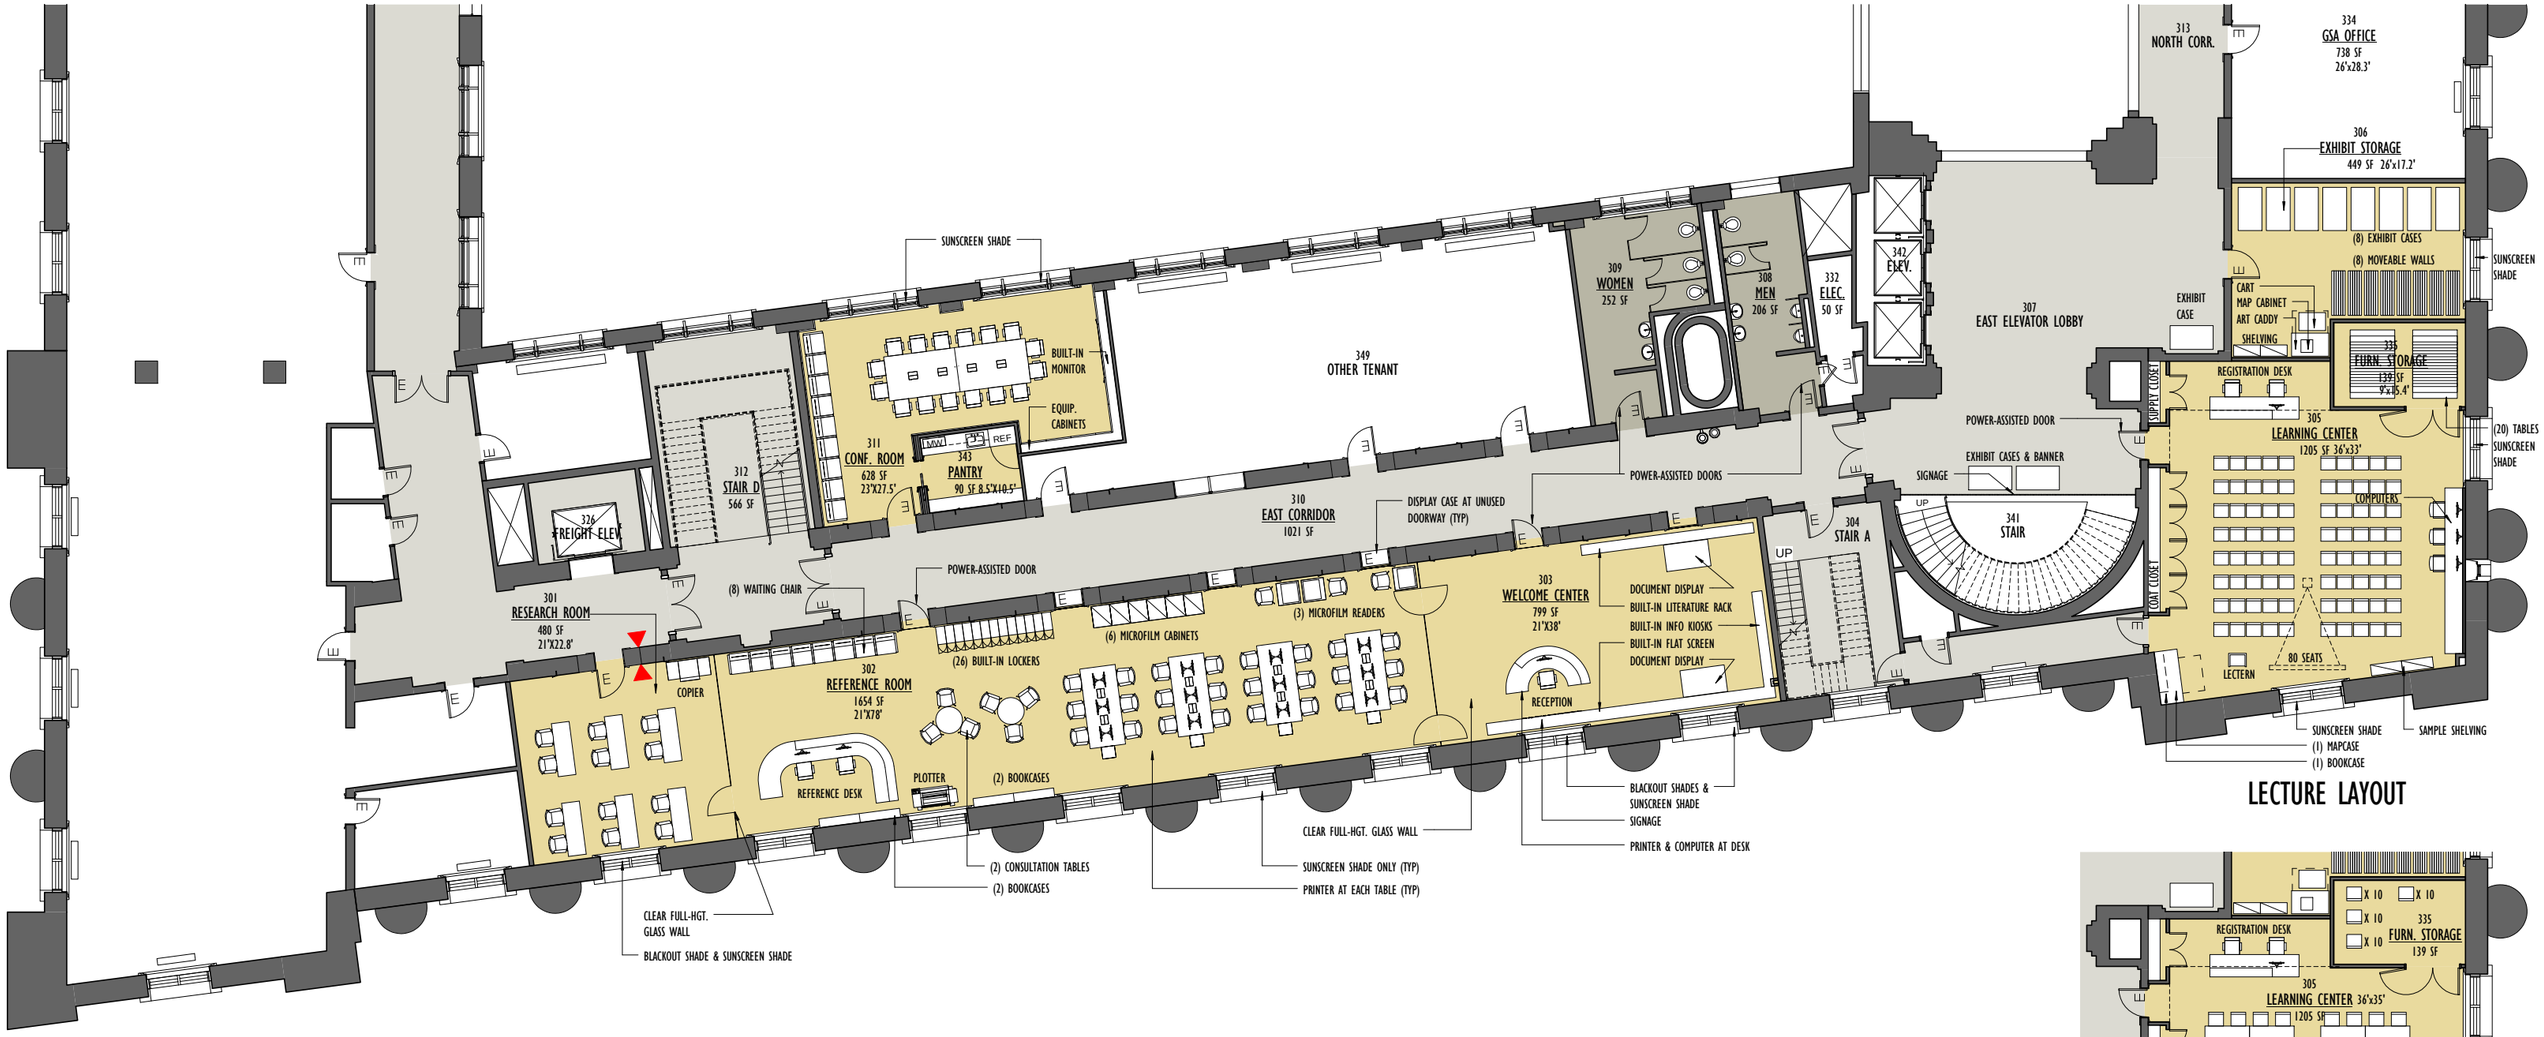

LECTURE LAYOUT

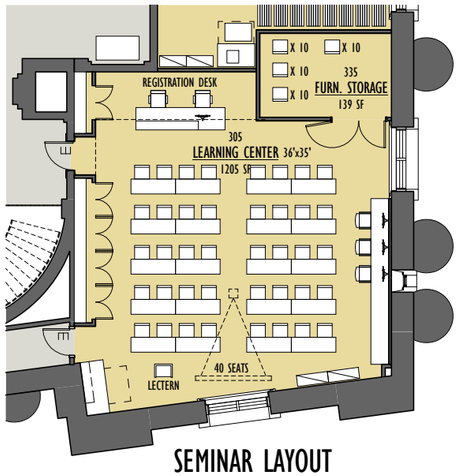

SEMINAR LAYOUT

KEY

- THE NATIONAL ARCHIVES AT NYC
- CIRCULATION SPACE
- RESTROOM
- OTHER TENANTS
- NEW CARD ACCESS

THIRD FLOOR PLAN

SCALE: 1/16" = 1'-0"
NOVEMBER 04 2010

THE NATIONAL ARCHIVES AT NEW YORK CITY

STUDIO WASA | NATIONAL ARCHIVES | GSA